Maximum Extent of Work

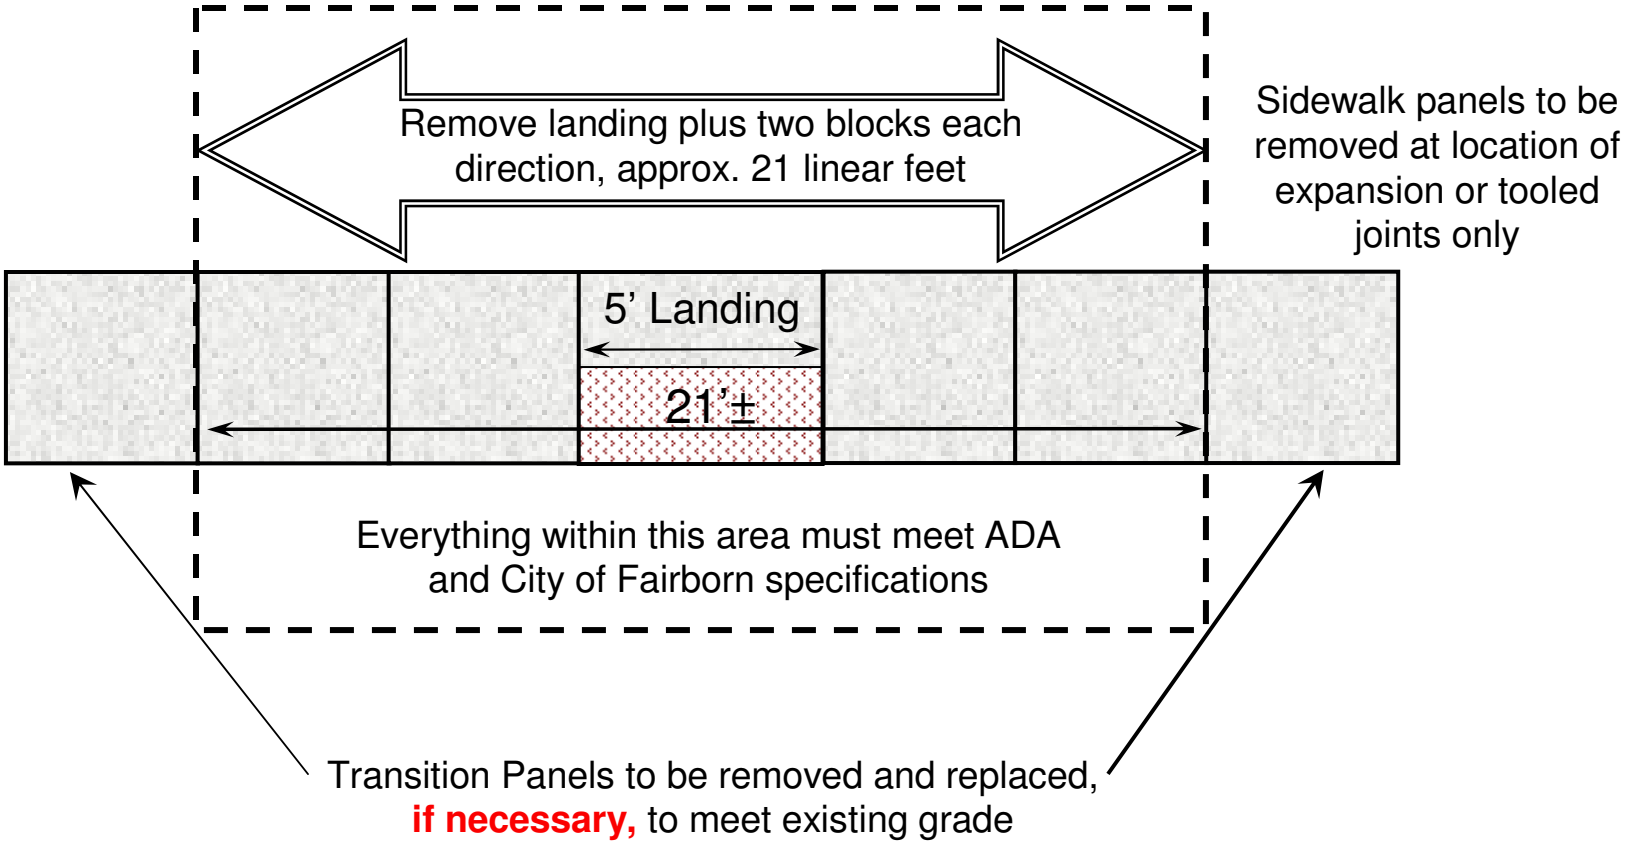

FAIRBORN
TRADITION • INNOVATION

Maximum Extent of Work Type II (Parallel) Ramps in Existing Areas

300-33

Revised 2/2007