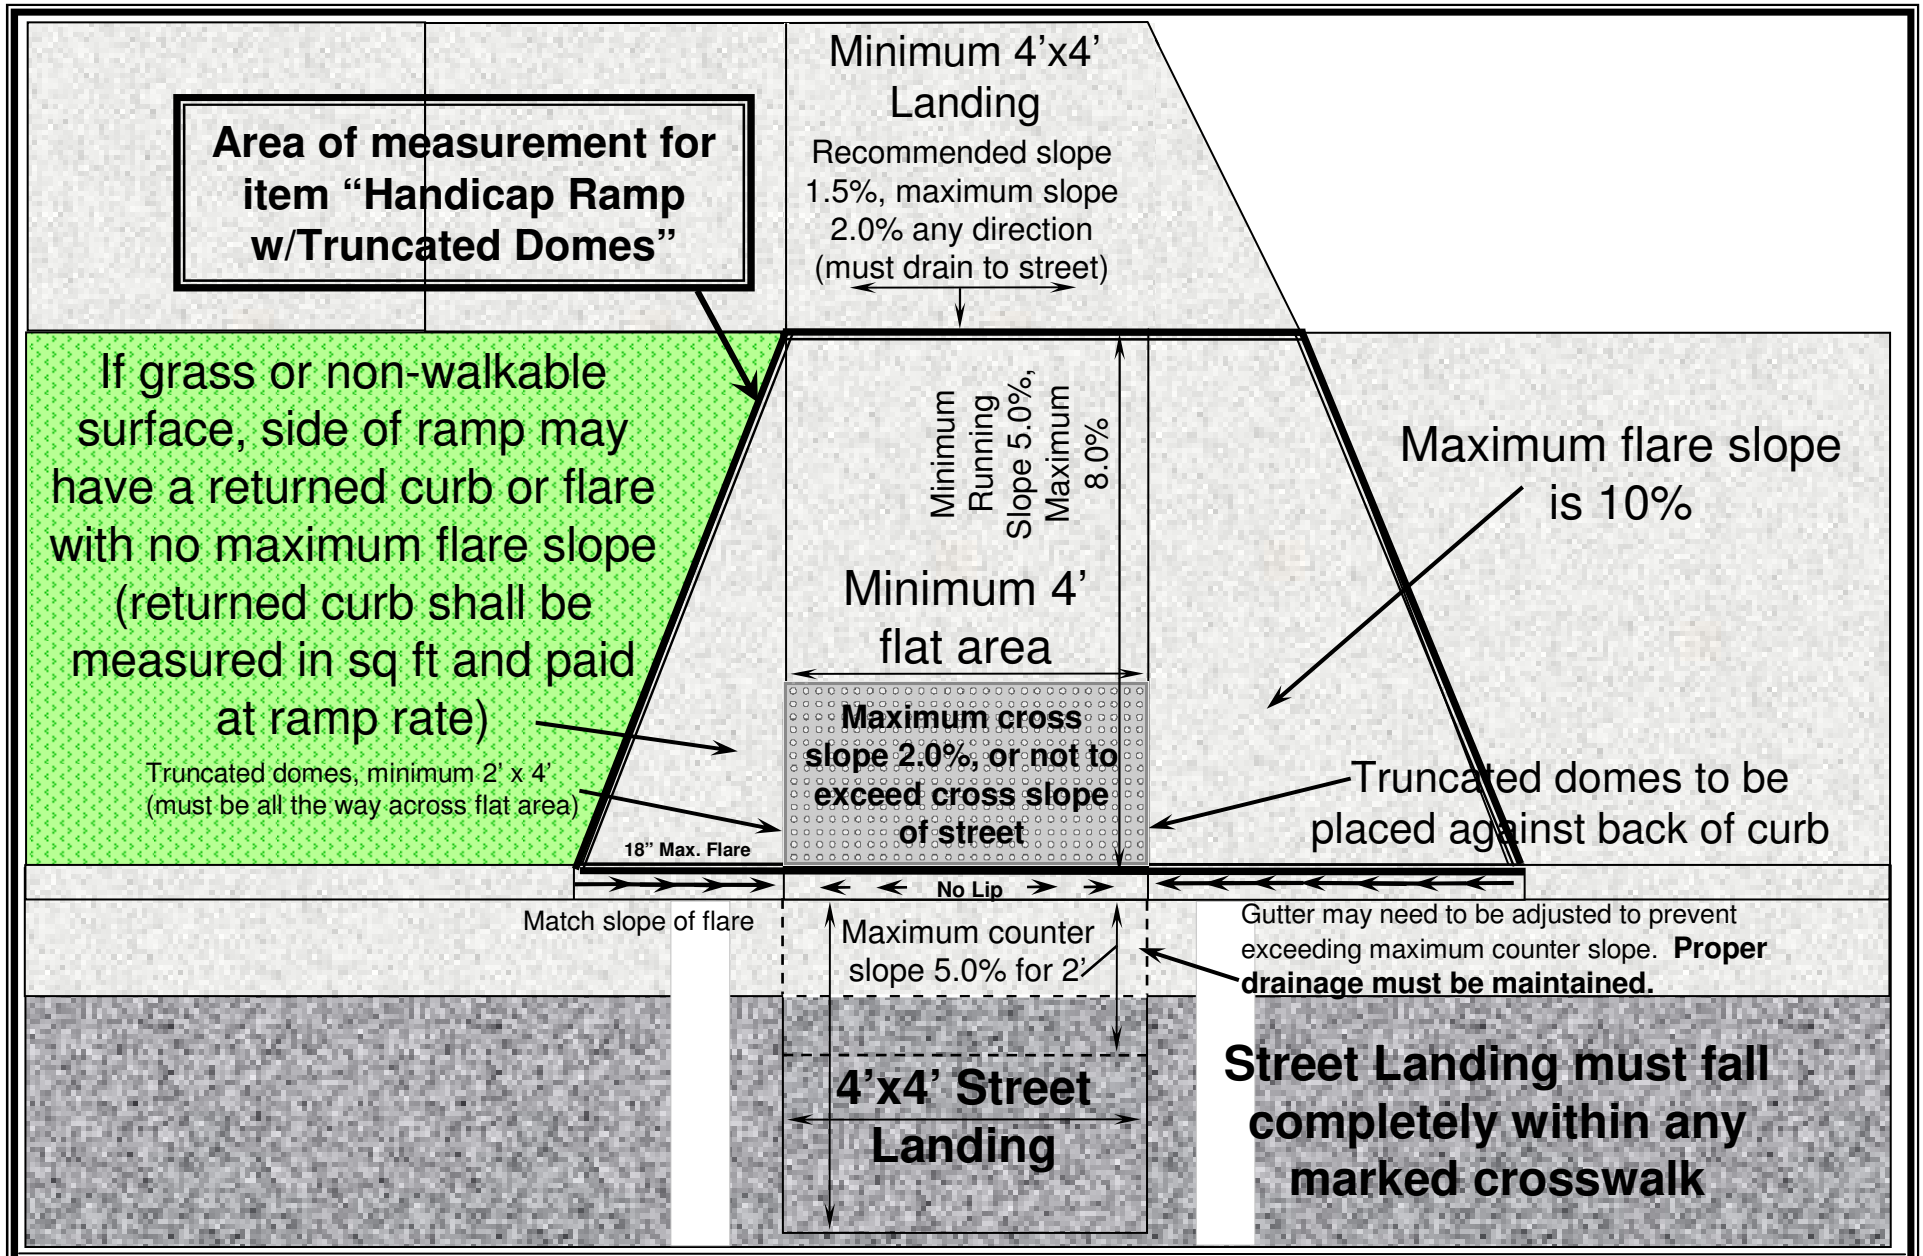

FAIRBORN
TRADITION • INNOVATION

Type III (Combination) Curb Ramp

300-18

Revised 1/2008